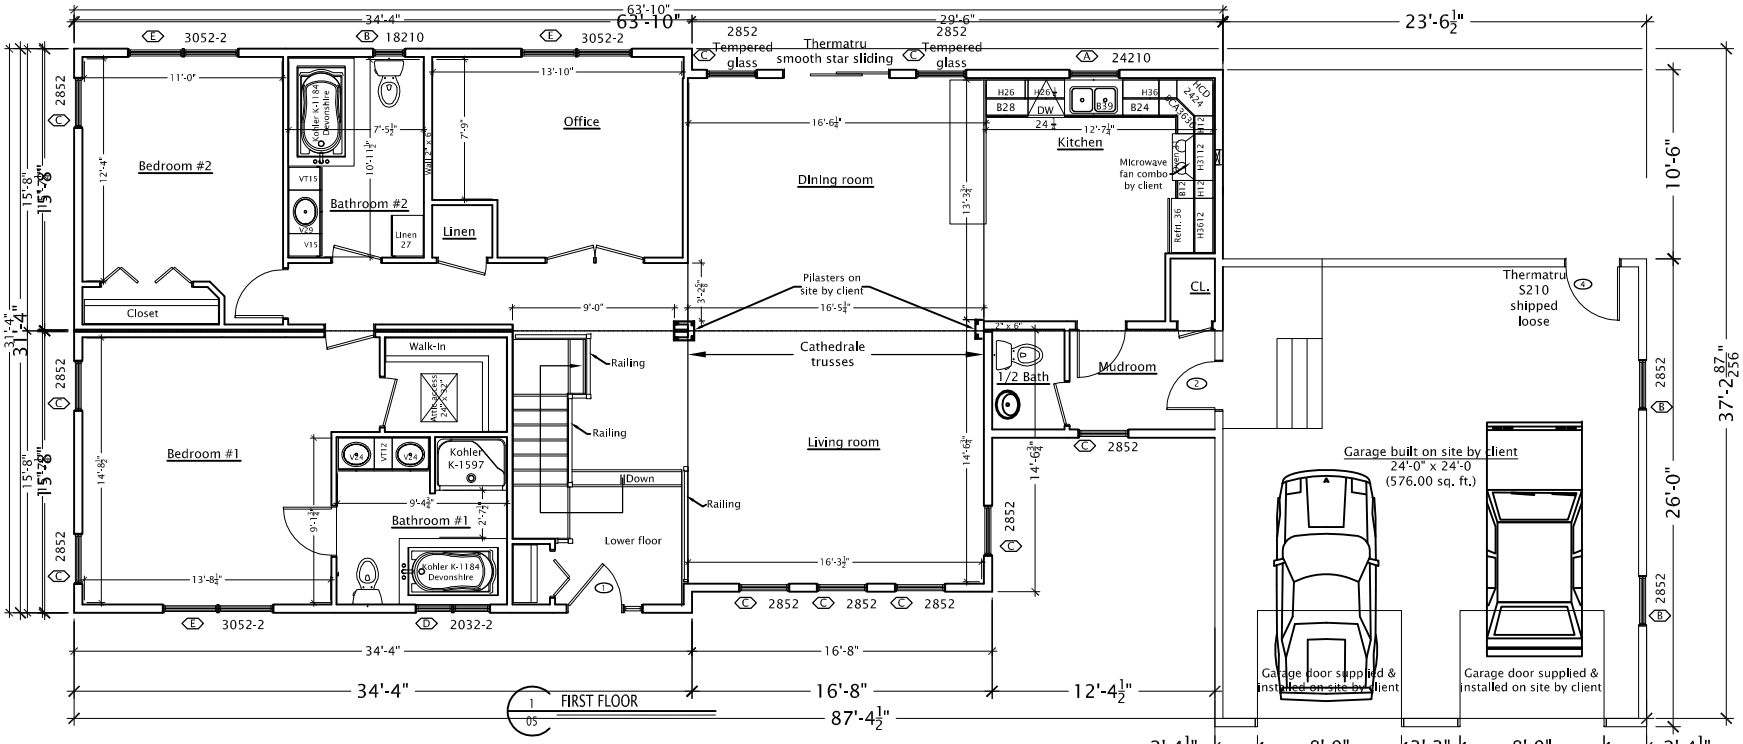
63'-10"
34'-4"
29'-6"
23'-6½"
3052-2
18210
2852
Tempered glass
Thermatru smooth star sliding
24210
Bedroom #2
Kohler K-1184 Devonshire
Bathroom #2
Linen
Office
Dining room
Kitchen
Microwave fan combo by client
Closet
Pilasters on site by client
Cathedrale trusses
Walk-In
Railing
Bedroom #1
Kohler K-1597
Bathroom #1
Kohler K-1184 Devonshire
Lower floor
Living room
1/2 Bath
Mudroom
CL.
Thermatru S210 shipped loose
Garage built on site by client
24'-0" x 24'-0
(576.00 sq. ft.)
Garage door supplied & installed on site by client
Garage door supplied & installed on site by client
2032-2
16'-8"
12'-4½"
87'-4½"
37'-2 87/256"
26'-0"
10'-6"
8'-0"
3'-3"
2'-4½"
24'-0"
FIRST FLOOR
KEY PLAN